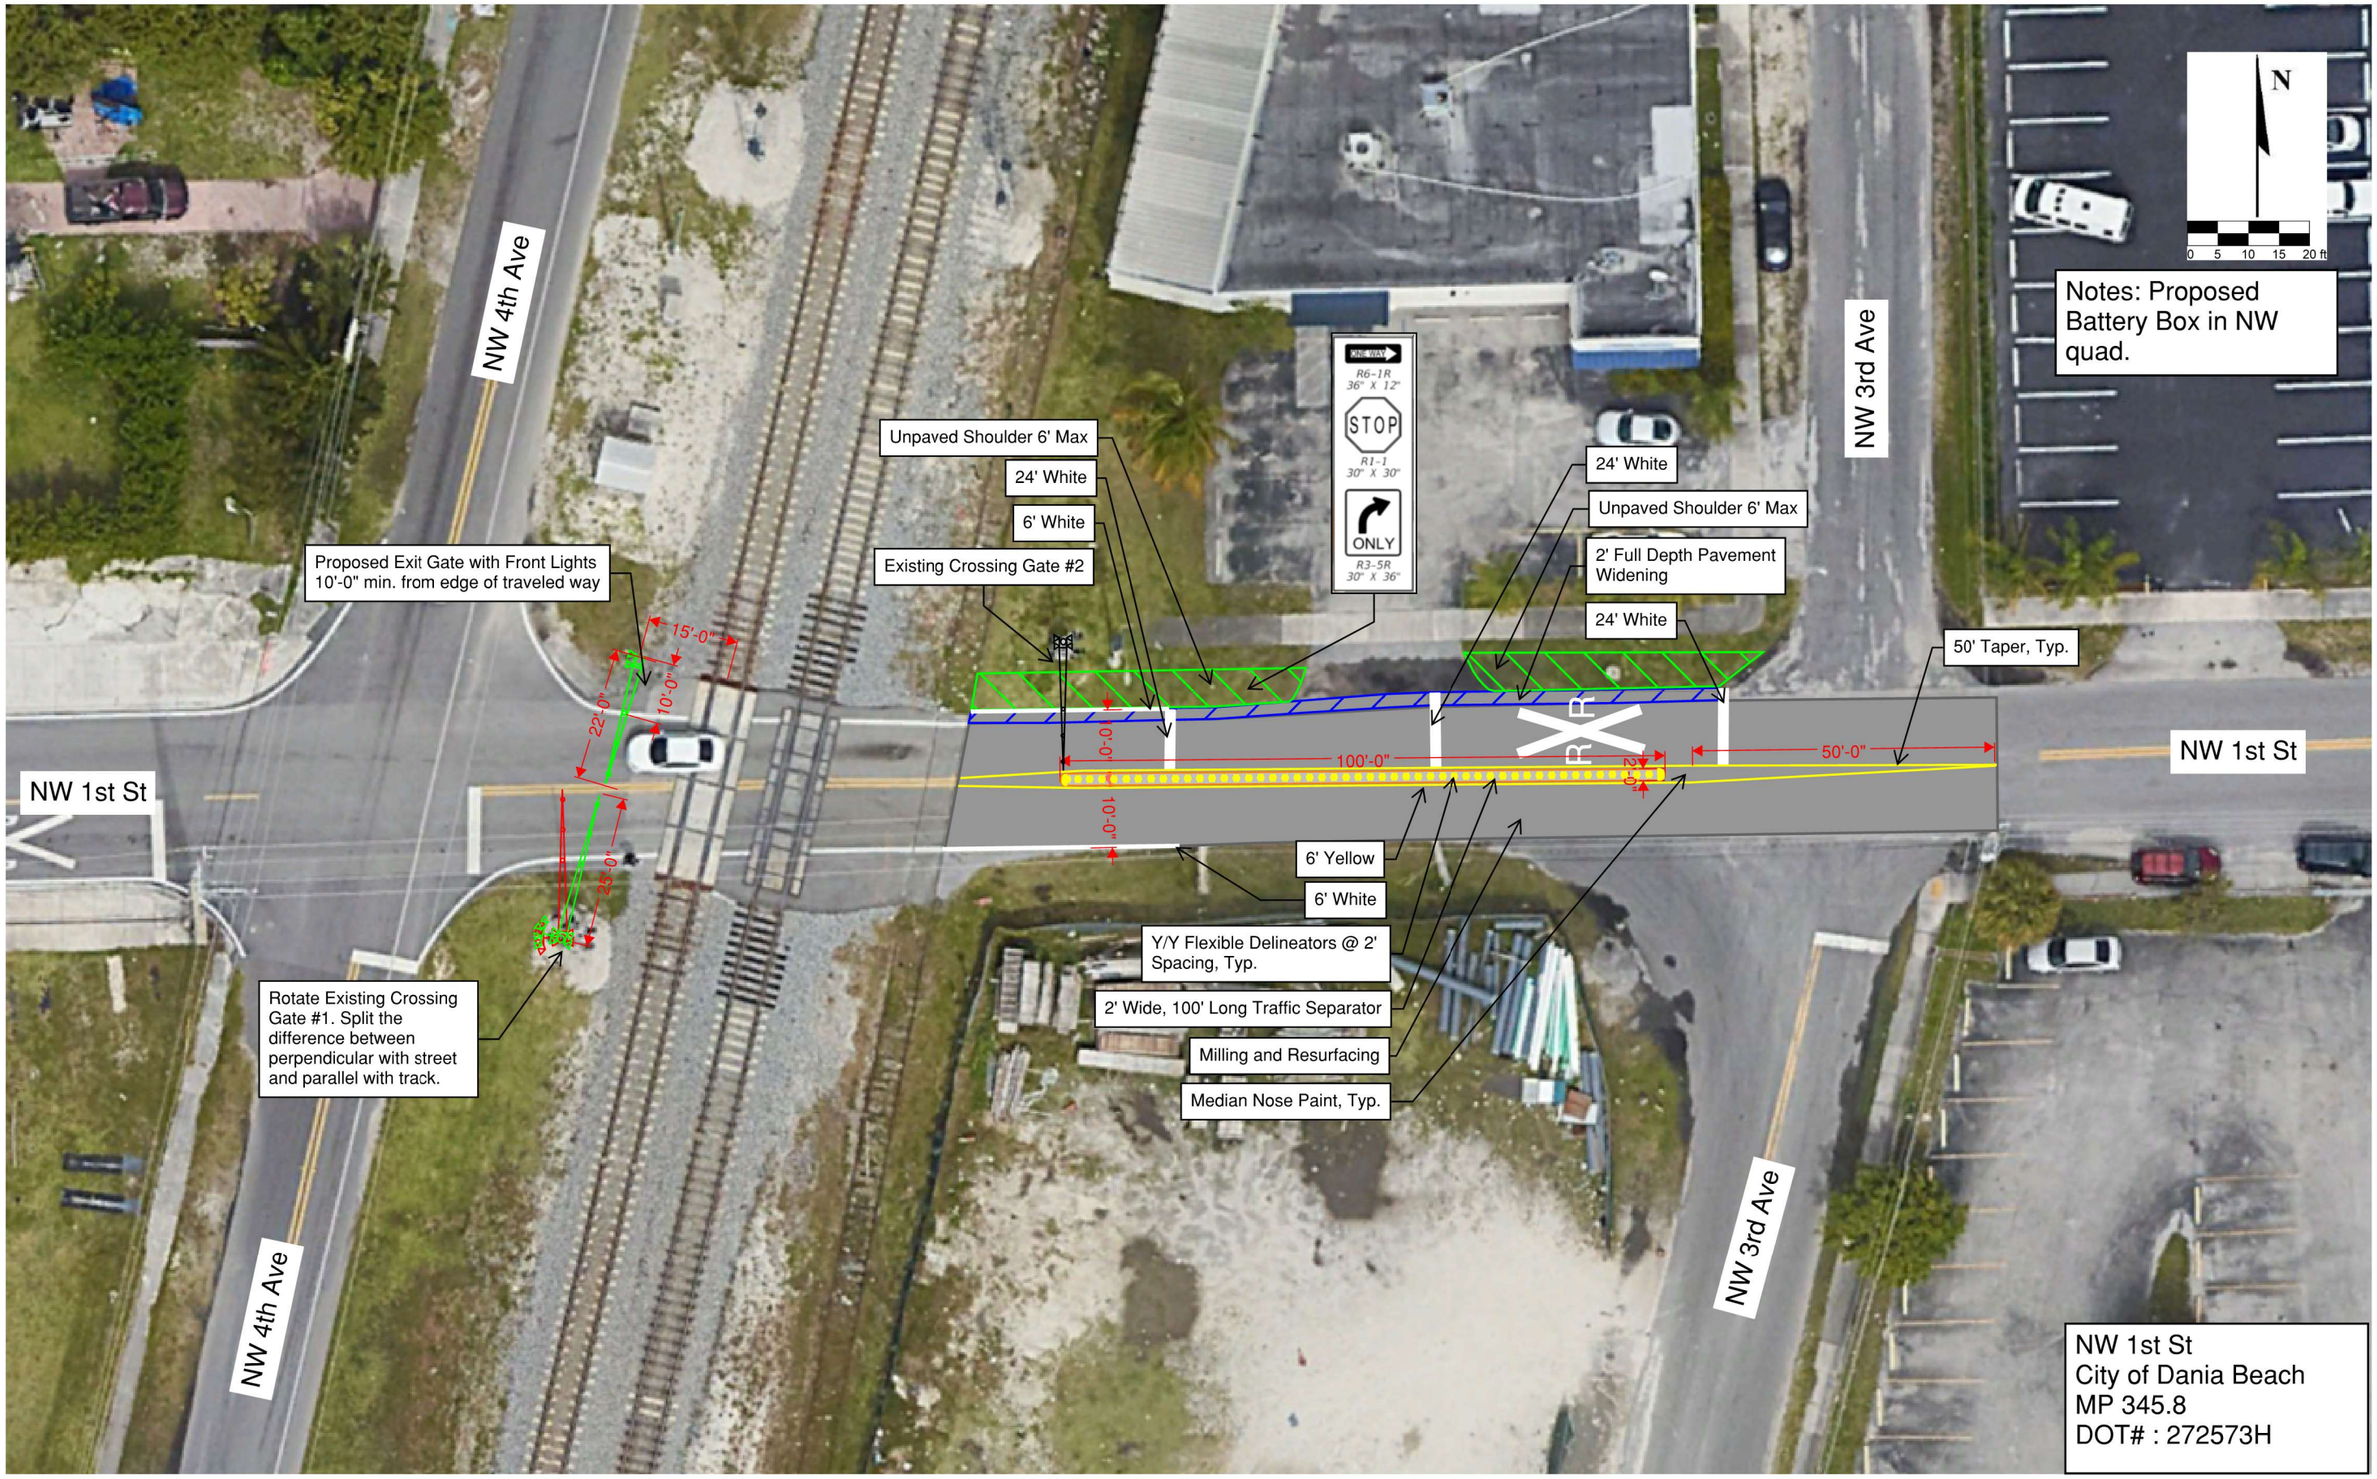

REVISIONS			brightline			BRIGHTLINE RCEP IMPROVEMENTS		SHEET NO.
DATE	DESCRIPTION		BL CONTRACT	SECTION	COUNTY			345.8
				D10	BROWARD			

$PLTDRVS$
$PENTBLS$