Turnpike and Sawgrass Expressway Interchange Concept (Schematic shown is not an approved concept)

SW 10th Street Express Lanes (Schematic shown is not an approved concept)

I-95 Express and SW 10th Street Direct Connect Concept (Schematic shown is not an approved concept)

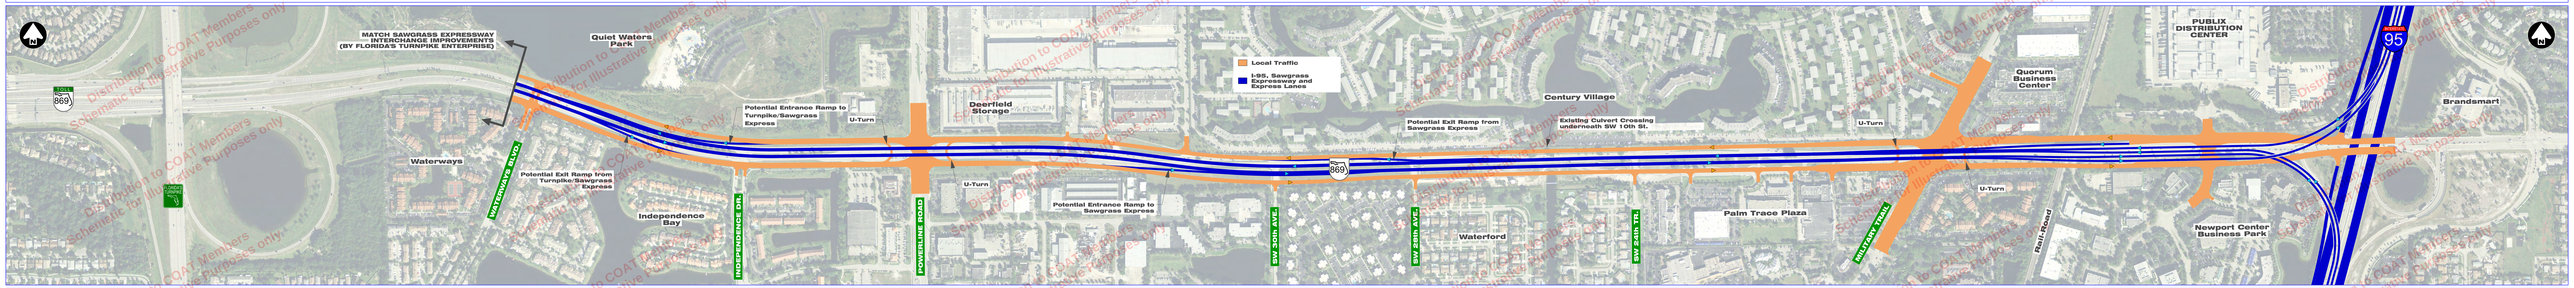


Approx. 0.50 Miles | Approx. 0.60 Miles | Approx. 1.40 Miles | Approx. 0.60 Miles

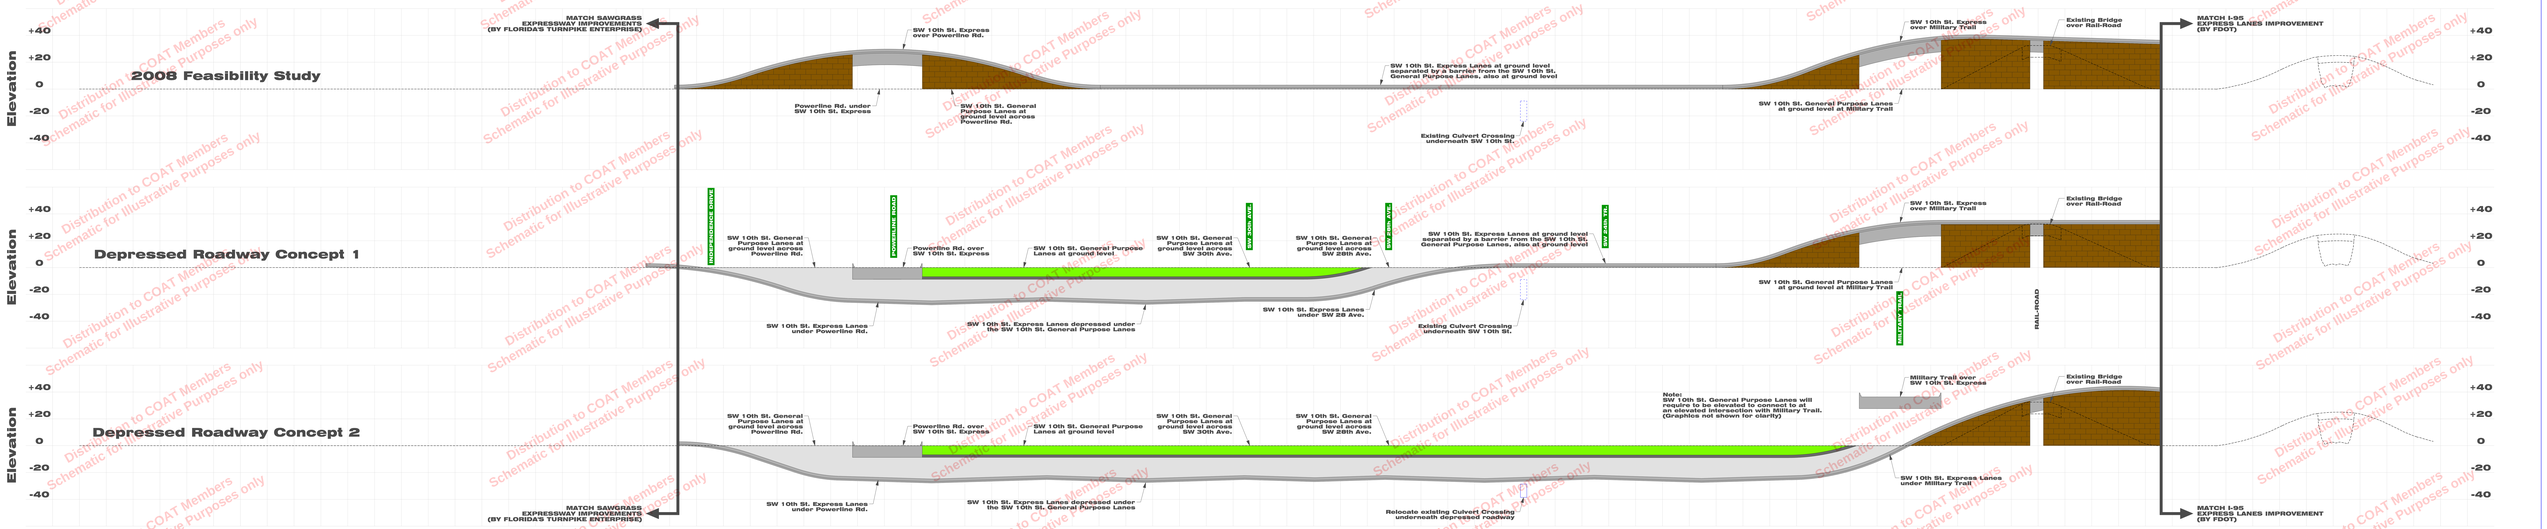


Distribution to COAT Members
Schematic for Illustrative Purposes only

FDOT

**SW 10th STREET EXPRESS LANES FROM FLORIDA'S TURNPIKE TO I-95**

95 EXPRESS